
PLAN VIEW

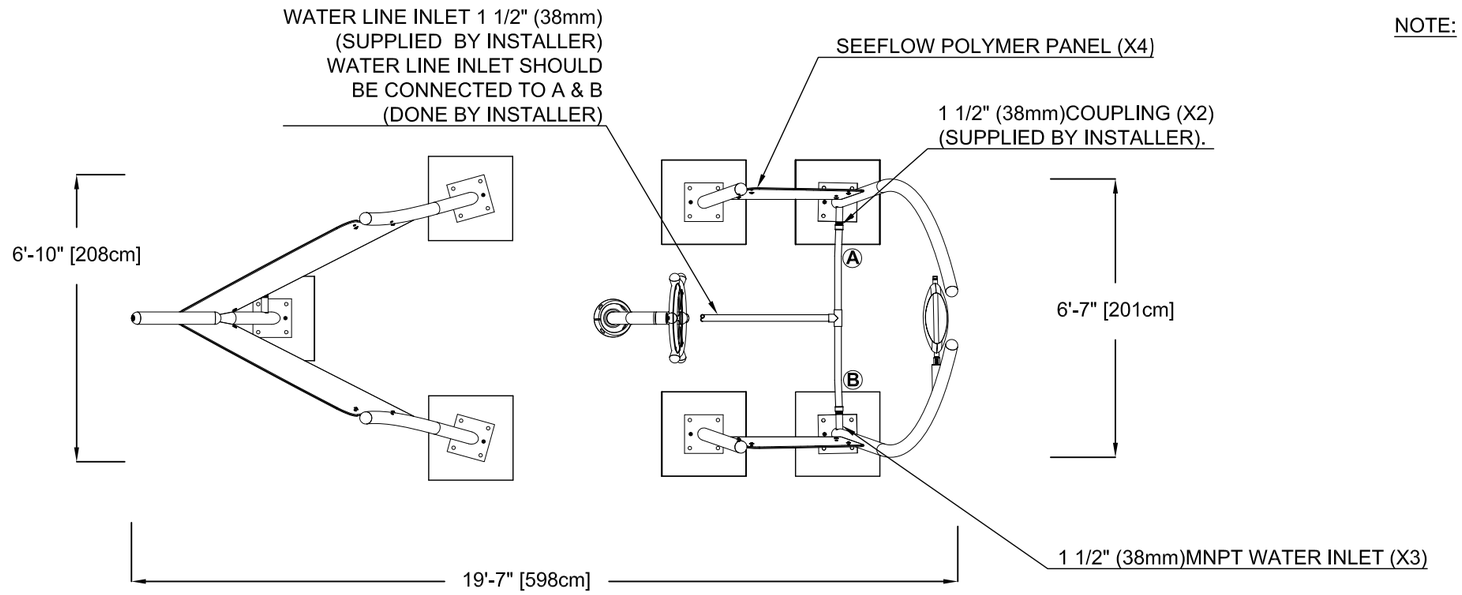


NOTE:


1- BY INSTALLER/BY CONTRACTOR MAY REFER TO SERVICE PROVIDERS OTHER THAN THE EQUIPMENT MANUFACTURER.
PLEASE REFER TO PROJECT SPECIFICATION FOR DETAILS OF RESPONSIBILITY.

2 - SEEFLOW POLYMER PANELS , BUCKET AND TUBES ON SAILBOAT No.3 ARE TO BE ASSEMBLED PRIOR TO INSTALLATION. IF PANELS ARE NOT AVAILABLE AT TIME OF SHIPPING, USE INSTALLATION KIT 55002.1212.

FRONT ELEVATION VIEW

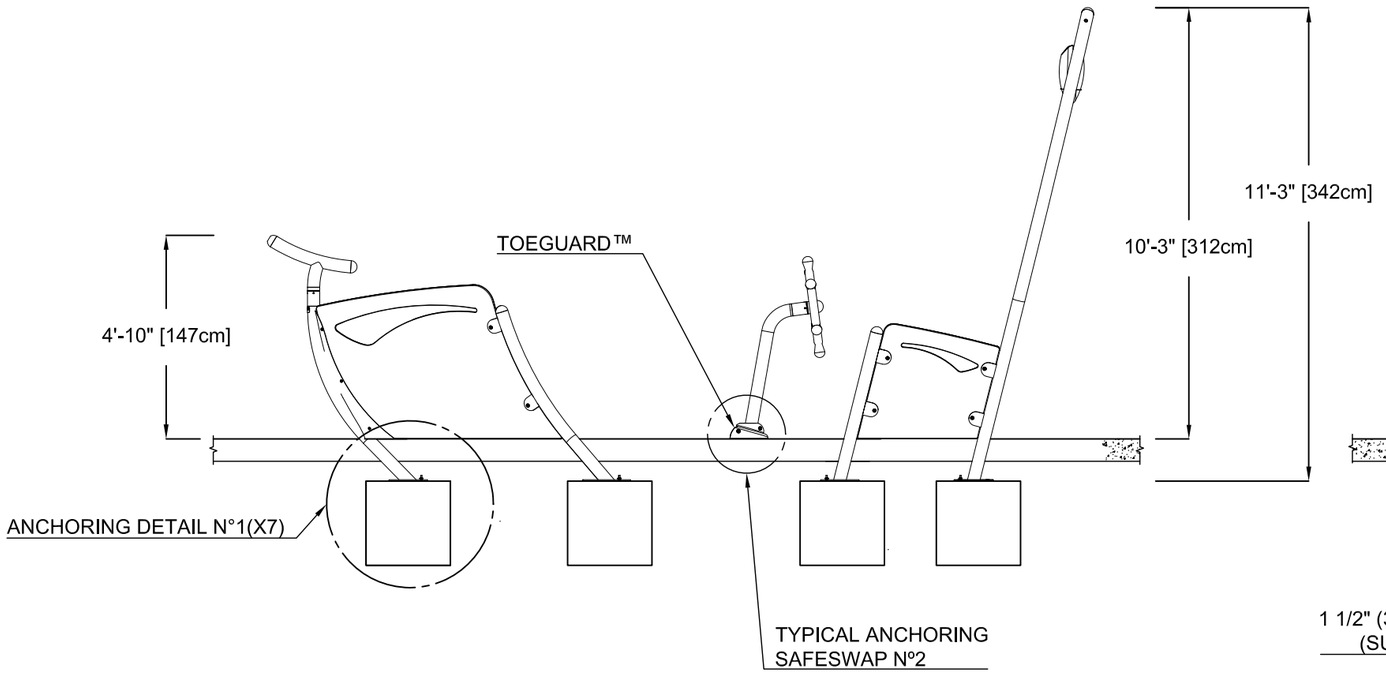

SIDE ELEVATION VIEW

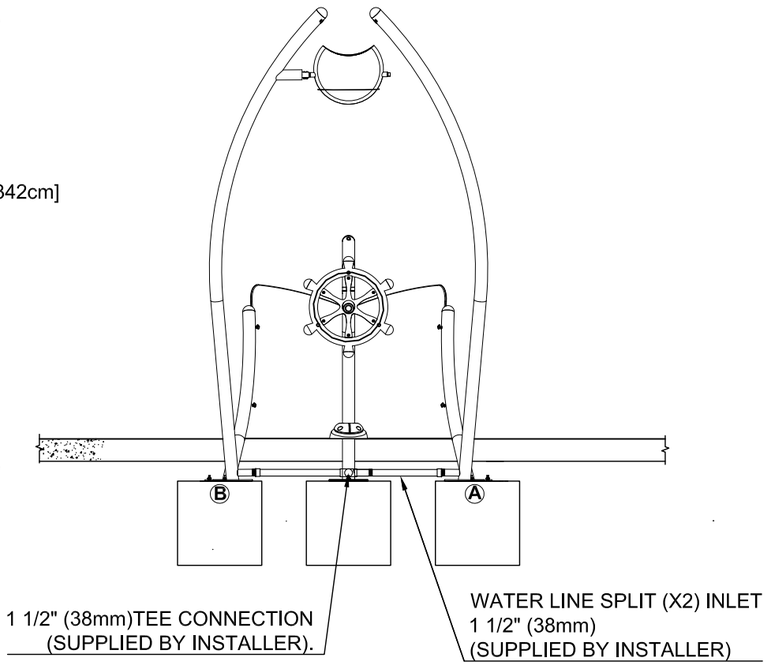

PRODUCT NAME: SAILBOAT N°3		PRODUCT INFORMATION	
PRODUCT NUMBER: VOR-7680.4008	DATE: 07/16/15	SHEET NO: 1/3	11"x17" SHEET SIZE

VORTEX


COPYRIGHT VORTEX AQUATIC STRUCTURES INTERNATIONAL-THIS DOCUMENT AND THE IDEAS, RENDERINGS AND OTHER CONTENTS CONTAINED THEREIN ARE THE SOLE PROPERTY OF VORTEX AQUATIC STRUCTURES INTERNATIONAL AND MAY NOT BE DISSEMINATED, COPIED, REPRODUCED OR OTHERWISE USED WITHOUT PRIOR WRITTEN CONSENT OF VORTEX AQUATIC STRUCTURES INTERNATIONAL

NOTE:

1- BY INSTALLER/BY CONTRACTOR MAY REFER TO SERVICE PROVIDERS OTHER THAN THE EQUIPMENT MANUFACTURER.
PLEASE REFER TO PROJECT SPECIFICATION FOR DETAILS OF RESPONSIBILITY.

2- SEEFLOW POLYMER PANELS, BUCKET AND TUBES ARE TO BE ASSEMBLED PRIOR TO INSTALLATION.

ANCHORING LOCATIONS

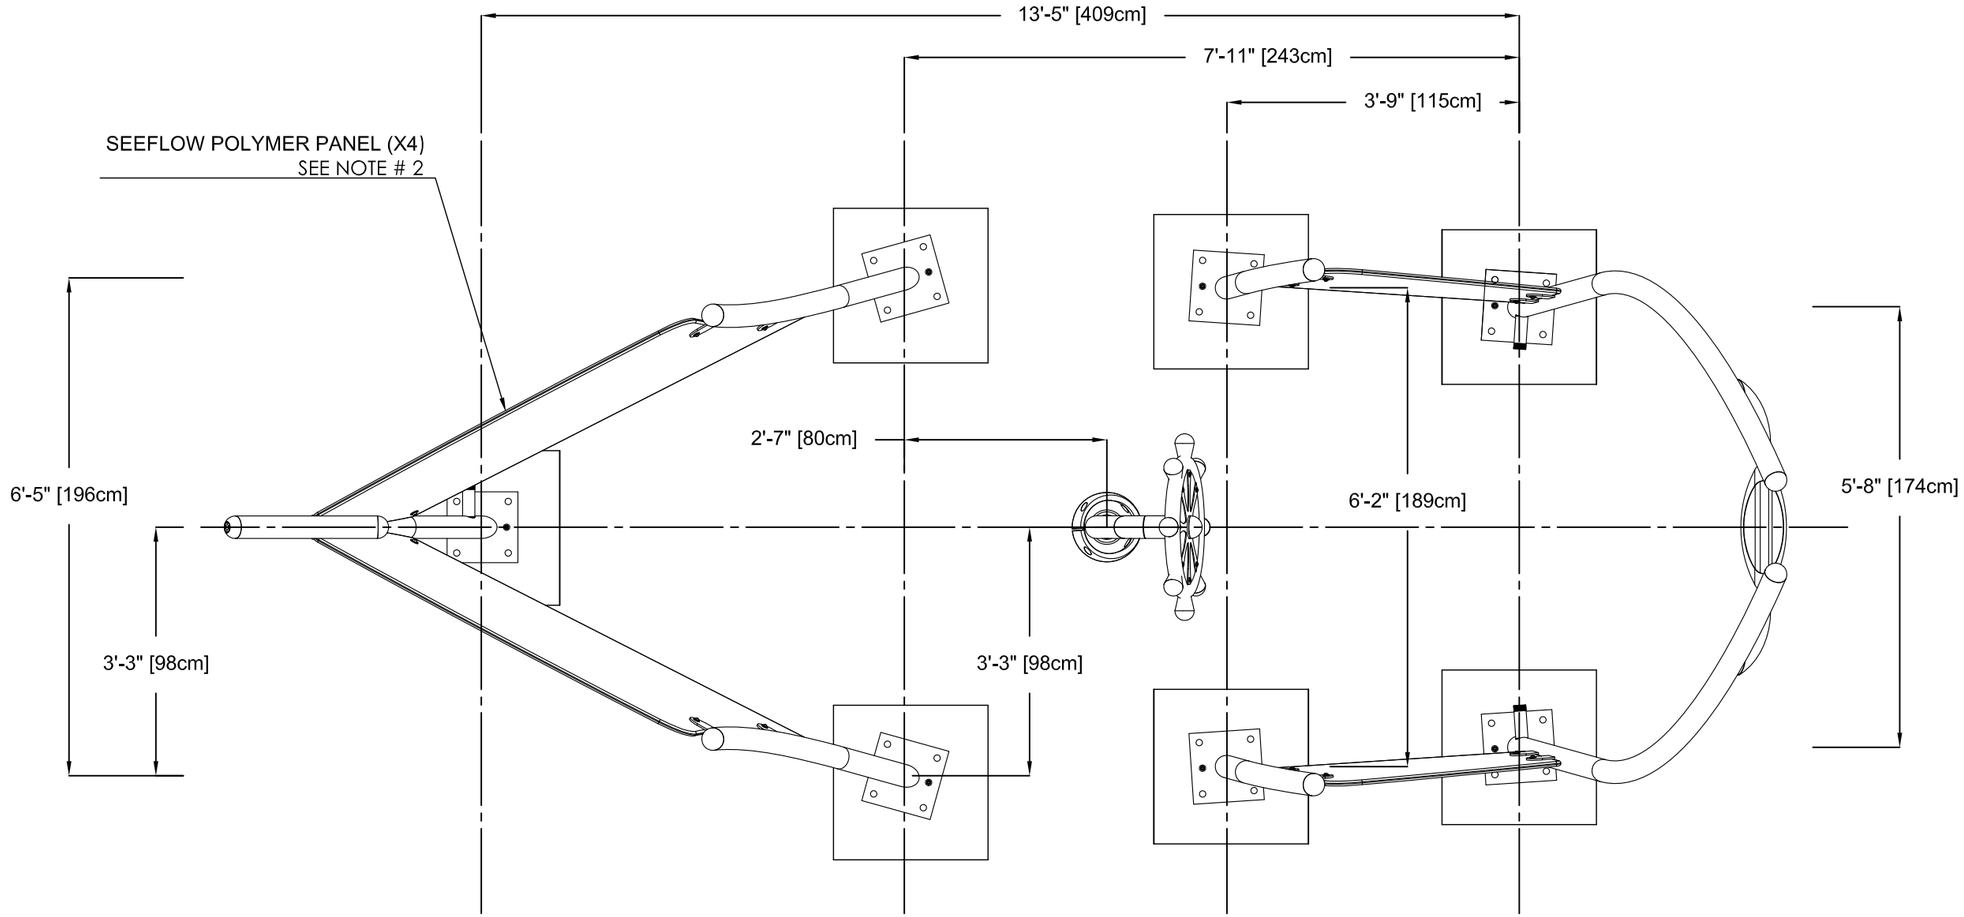

PRODUCT NAME: SAILBOAT N°3		PRODUCT INFORMATION	
PRODUCT NUMBER: VOR-7680.4008	DATE: 09/06/16	SHEET NO: 2/3	11"x17" SHEET SIZE


VORTEX

COPYRIGHT VORTEX AQUATIC STRUCTURES INTERNATIONAL-THIS DOCUMENT AND THE IDEAS, RENDERINGS AND OTHER CONTENTS CONTAINED THEREIN ARE THE SOLE PROPERTY OF VORTEX AQUATIC STRUCTURES INTERNATIONAL AND MAY NOT BE DISSEMINATED, COPIED, REPRODUCED OR OTHERWISE USED WITHOUT PRIOR WRITTEN CONSENT OF VORTEX AQUATIC STRUCTURES INTERNATIONAL

NOTE:

1- BY INSTALLER/BY CONTRACTOR MAY REFER TO SERVICE PROVIDERS OTHER THAN THE EQUIPMENT MANUFACTURER.
PLEASE REFER TO PROJECT SPECIFICATION FOR DETAILS OF RESPONSIBILITY.

ANCHORING DETAIL N°1

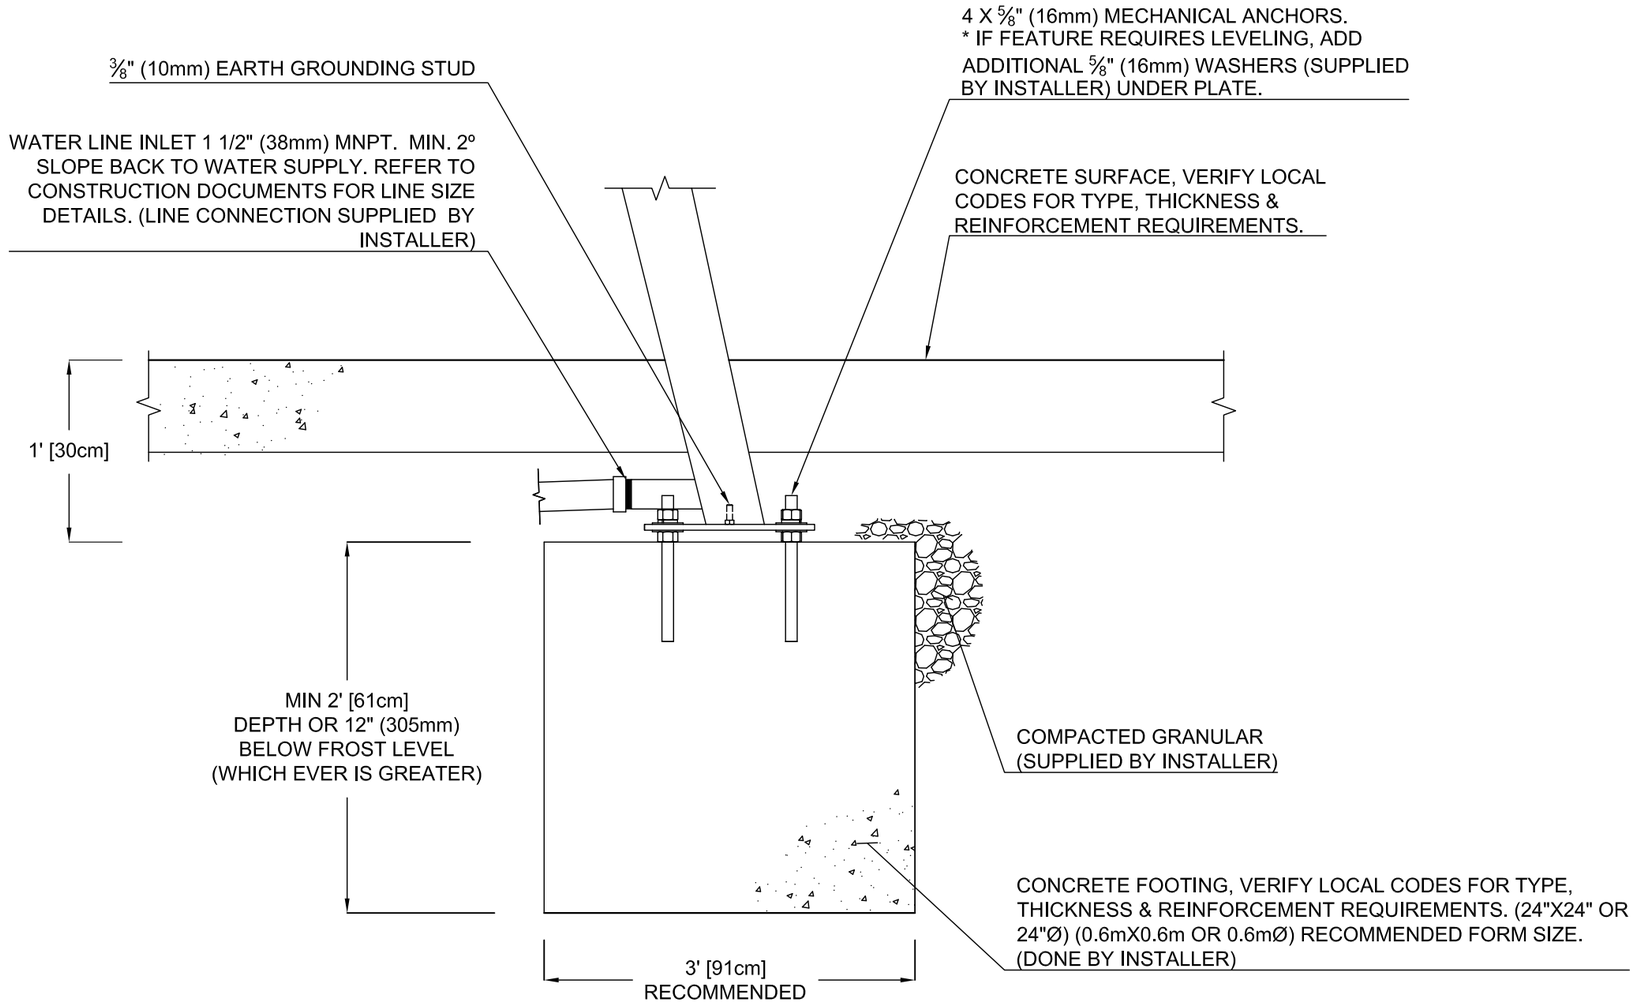

PRODUCT NAME: SAILBOAT N°3		PRODUCT INFORMATION	
PRODUCT NUMBER: VOR-7680.4008	DATE: 09/06/16	SHEET NO: 3/3	11"x17" SHEET SIZE

VORTEX

COPYRIGHT VORTEX AQUATIC STRUCTURES INTERNATIONAL-THIS DOCUMENT AND THE IDEAS, RENDERINGS AND OTHER CONTENTS CONTAINED THEREIN ARE THE SOLE PROPERTY OF VORTEX AQUATIC STRUCTURES INTERNATIONAL AND MAY NOT BE DISSEMINATED, COPIED, REPRODUCED OR OTHERWISE USED WITHOUT PRIOR WRITTEN CONSENT OF VORTEX AQUATIC STRUCTURES INTERNATIONAL